PROJECT **Transformer**	FILE NAME **Transformer Site Plan 3.0**	DATE **30/05/22**	VERSION **1.0**
DRAWING NAME **Site Plan - DA Edition**	VENUE **328 Lune River Rd Ida Bay**	SCALE **1:750@A3**	PAGE
		DRAWN BY **Tim Lathouris**	

DARKLAB

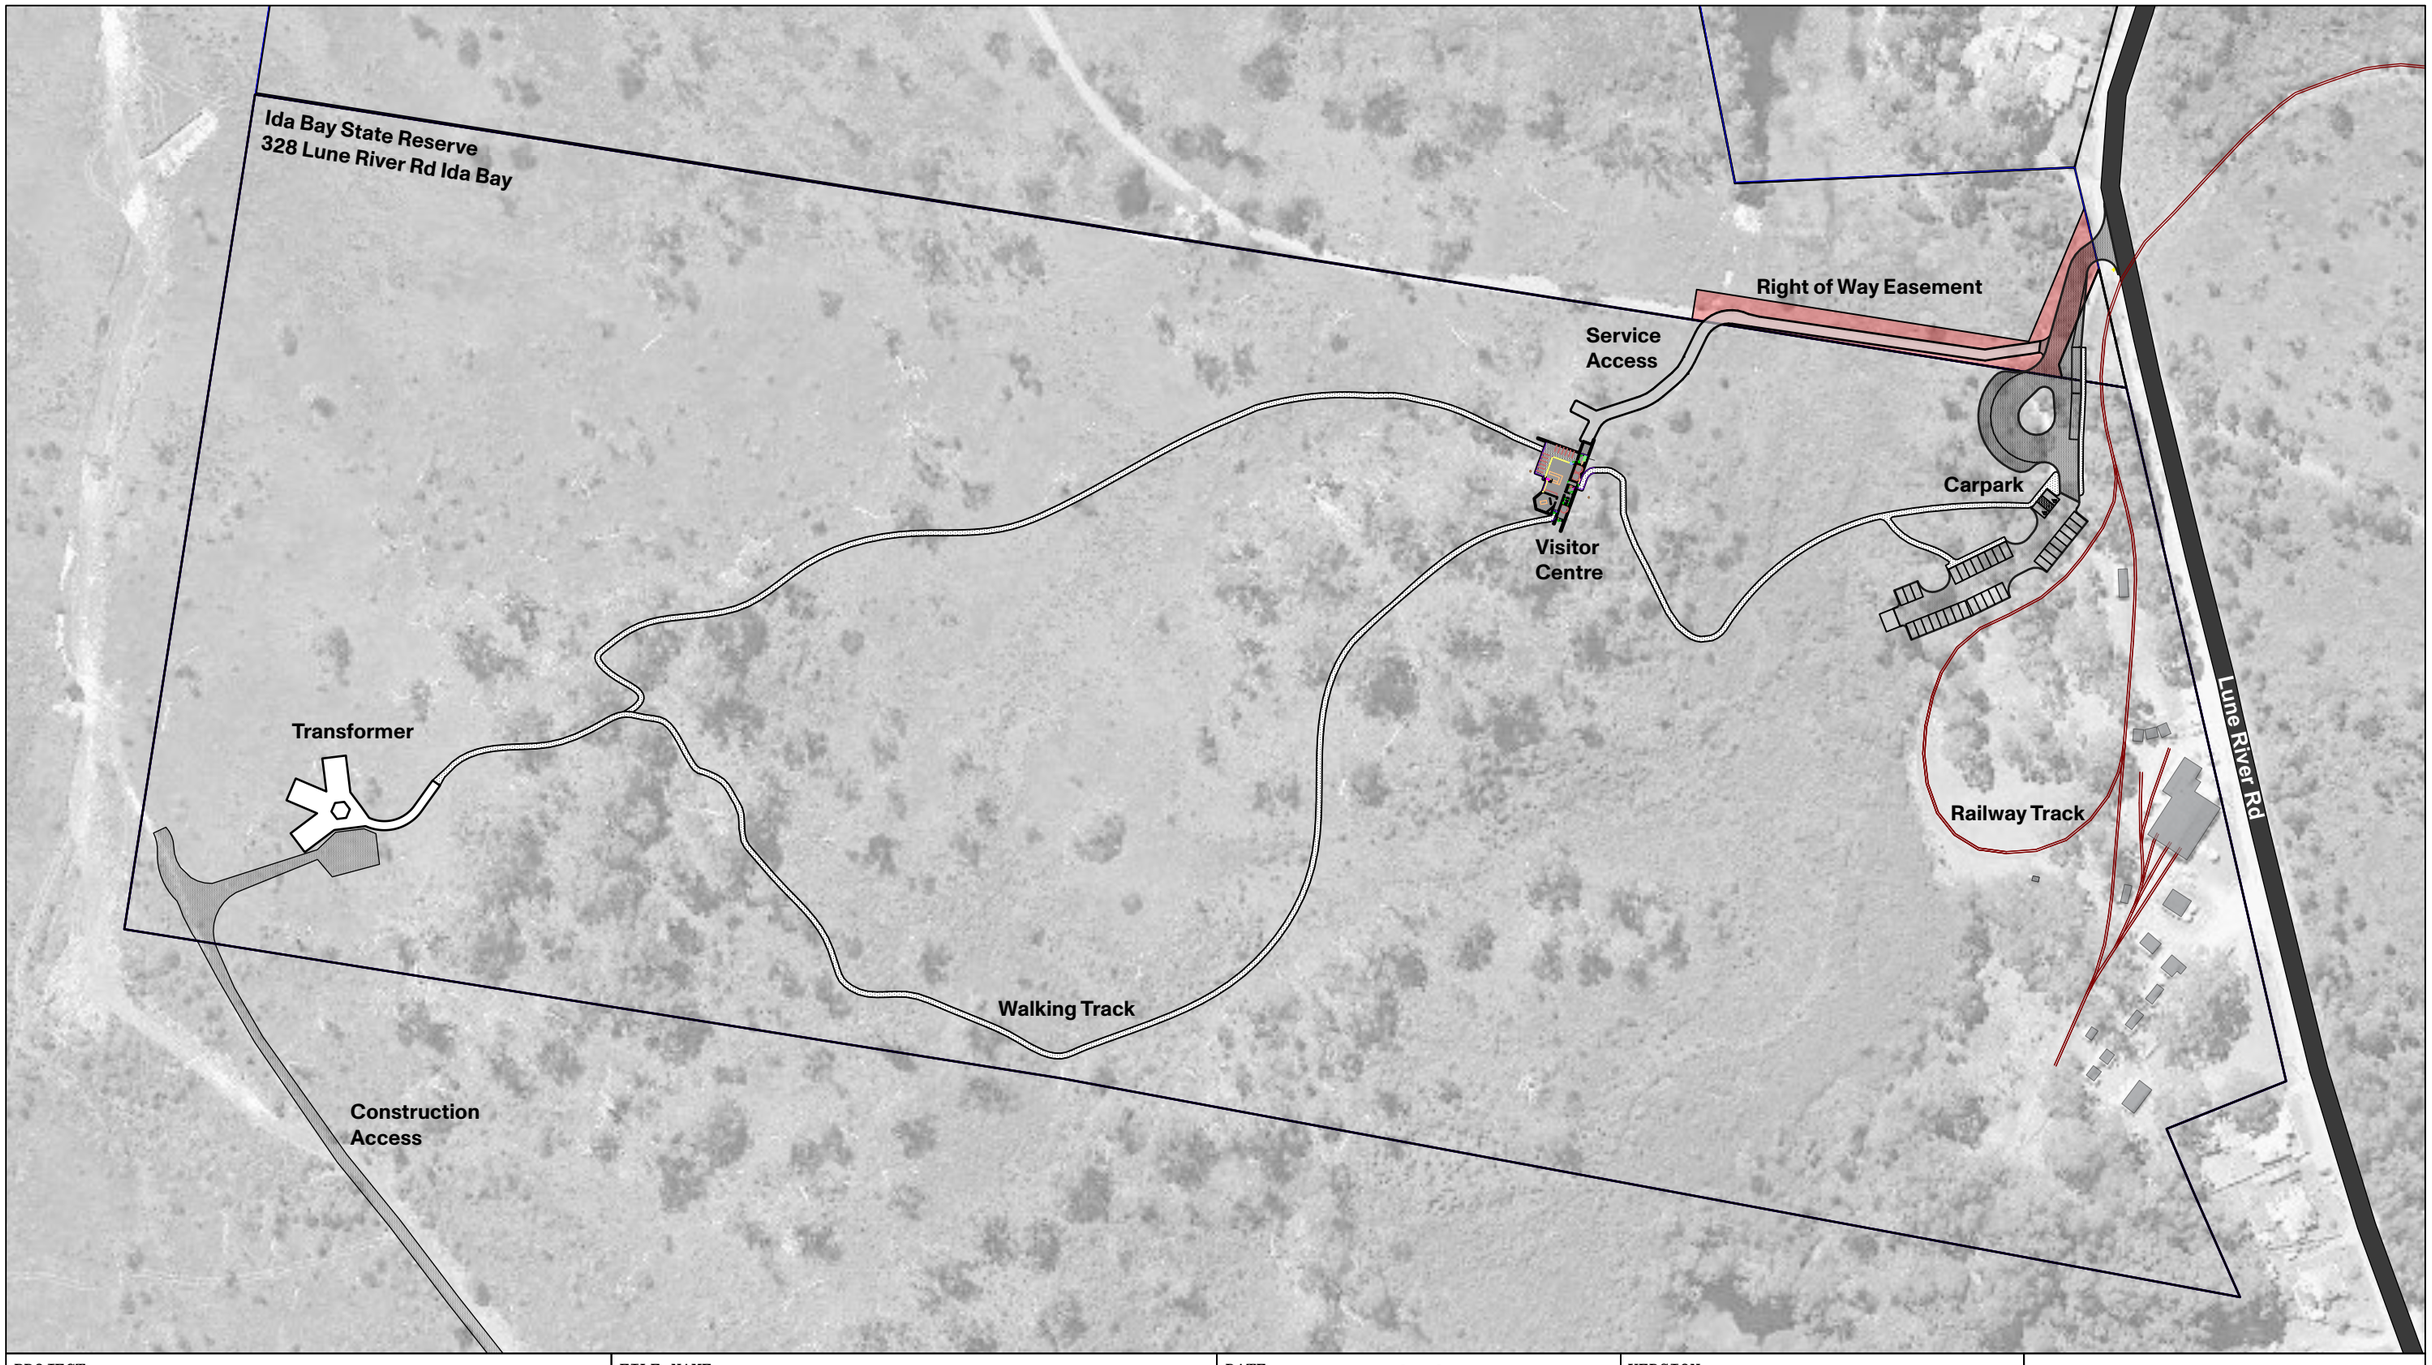

PROJECT: Transformer	FILE NAME: Transformer Site Plan 3.0	DATE: 01/07/22	VERSION: 1.3
DRAWING NAME: Site Plan - DA Edition	VENUE: 328 Lune River Rd Ida Bay	SCALE: 1:2000@A3	PAGE:
		DRAWN BY: Tim Lathouris	DARKLAB